45e

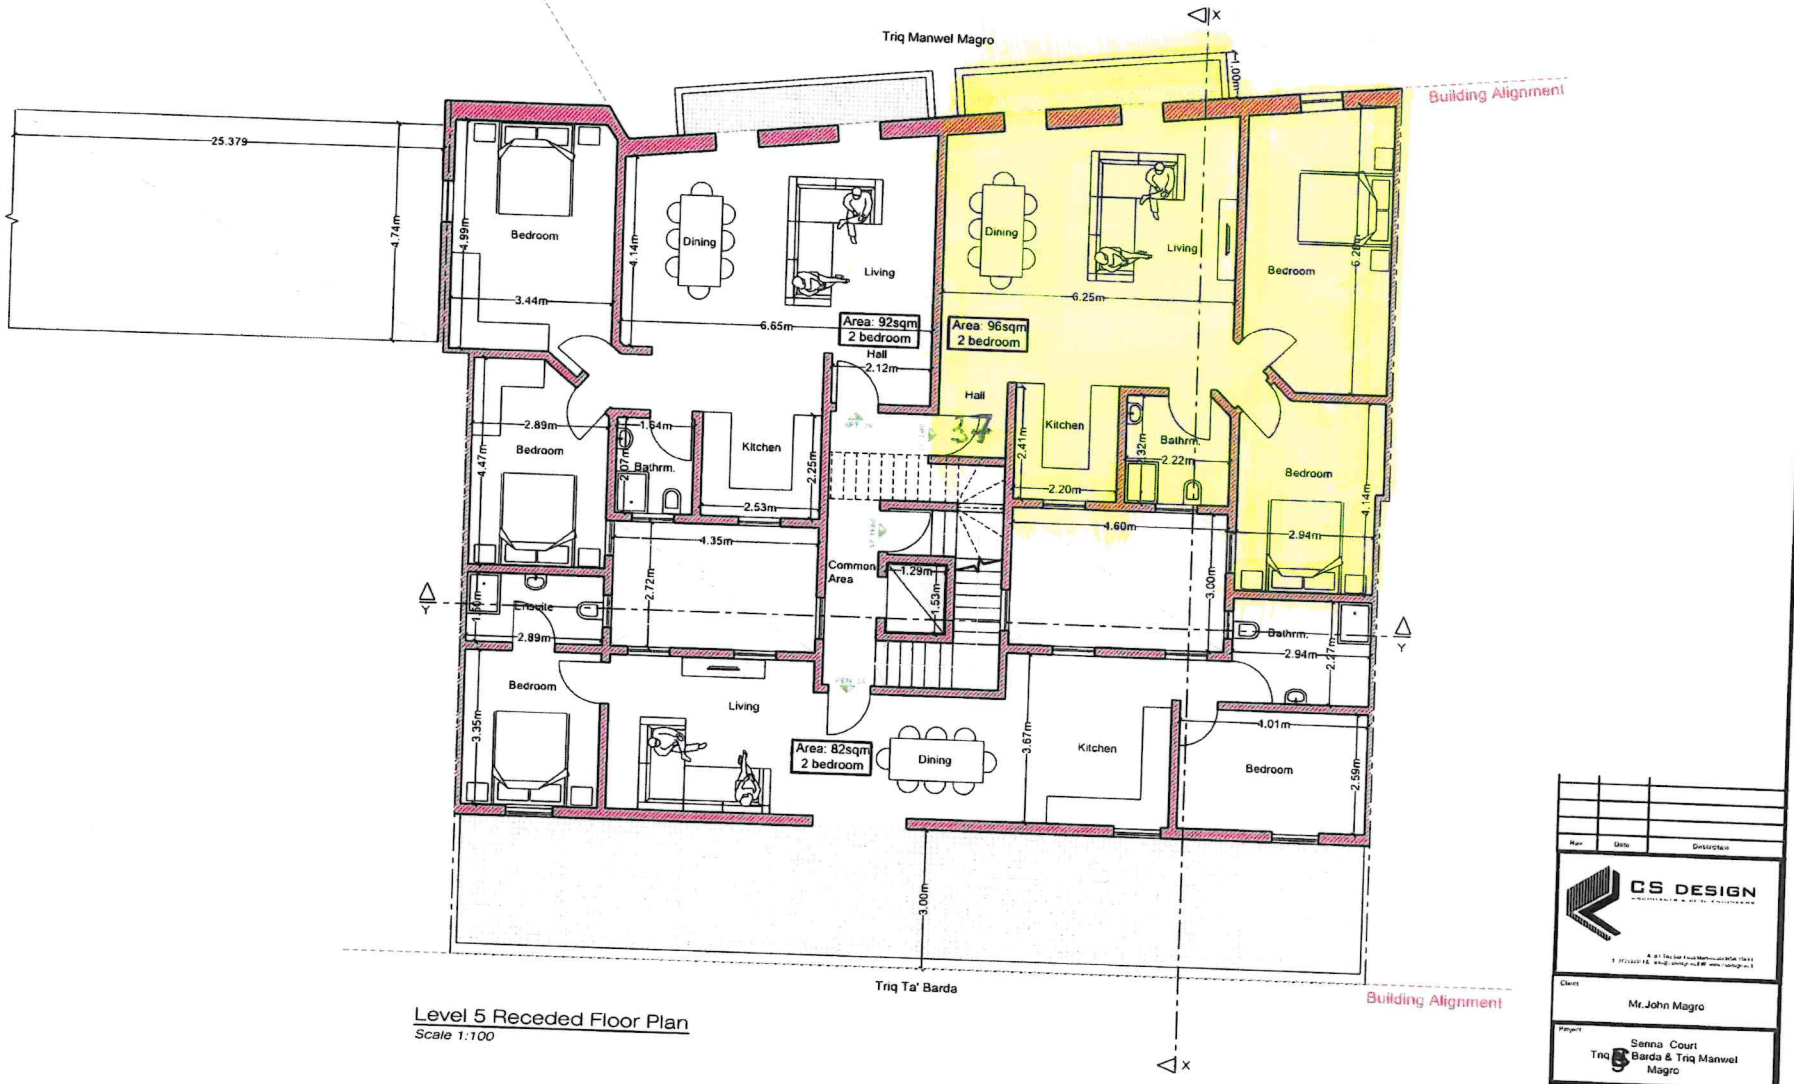

Level 5 Receded Floor Plan
Scale 1:100

scale 1:100

Site Area = 369Sq.M.

Rev	Date	Description

CS DESIGN

Client: Mr.John Magro

Project: Senna Court Triq Barda & Triq Manwel Magro

Drawn: JG	Date: 04/11/21	Scale: 05/19
Checked: AP	Size: 1:100 (A3)	

Title: Proposed Floor Plans Level 5

Drwg No: 003