45c

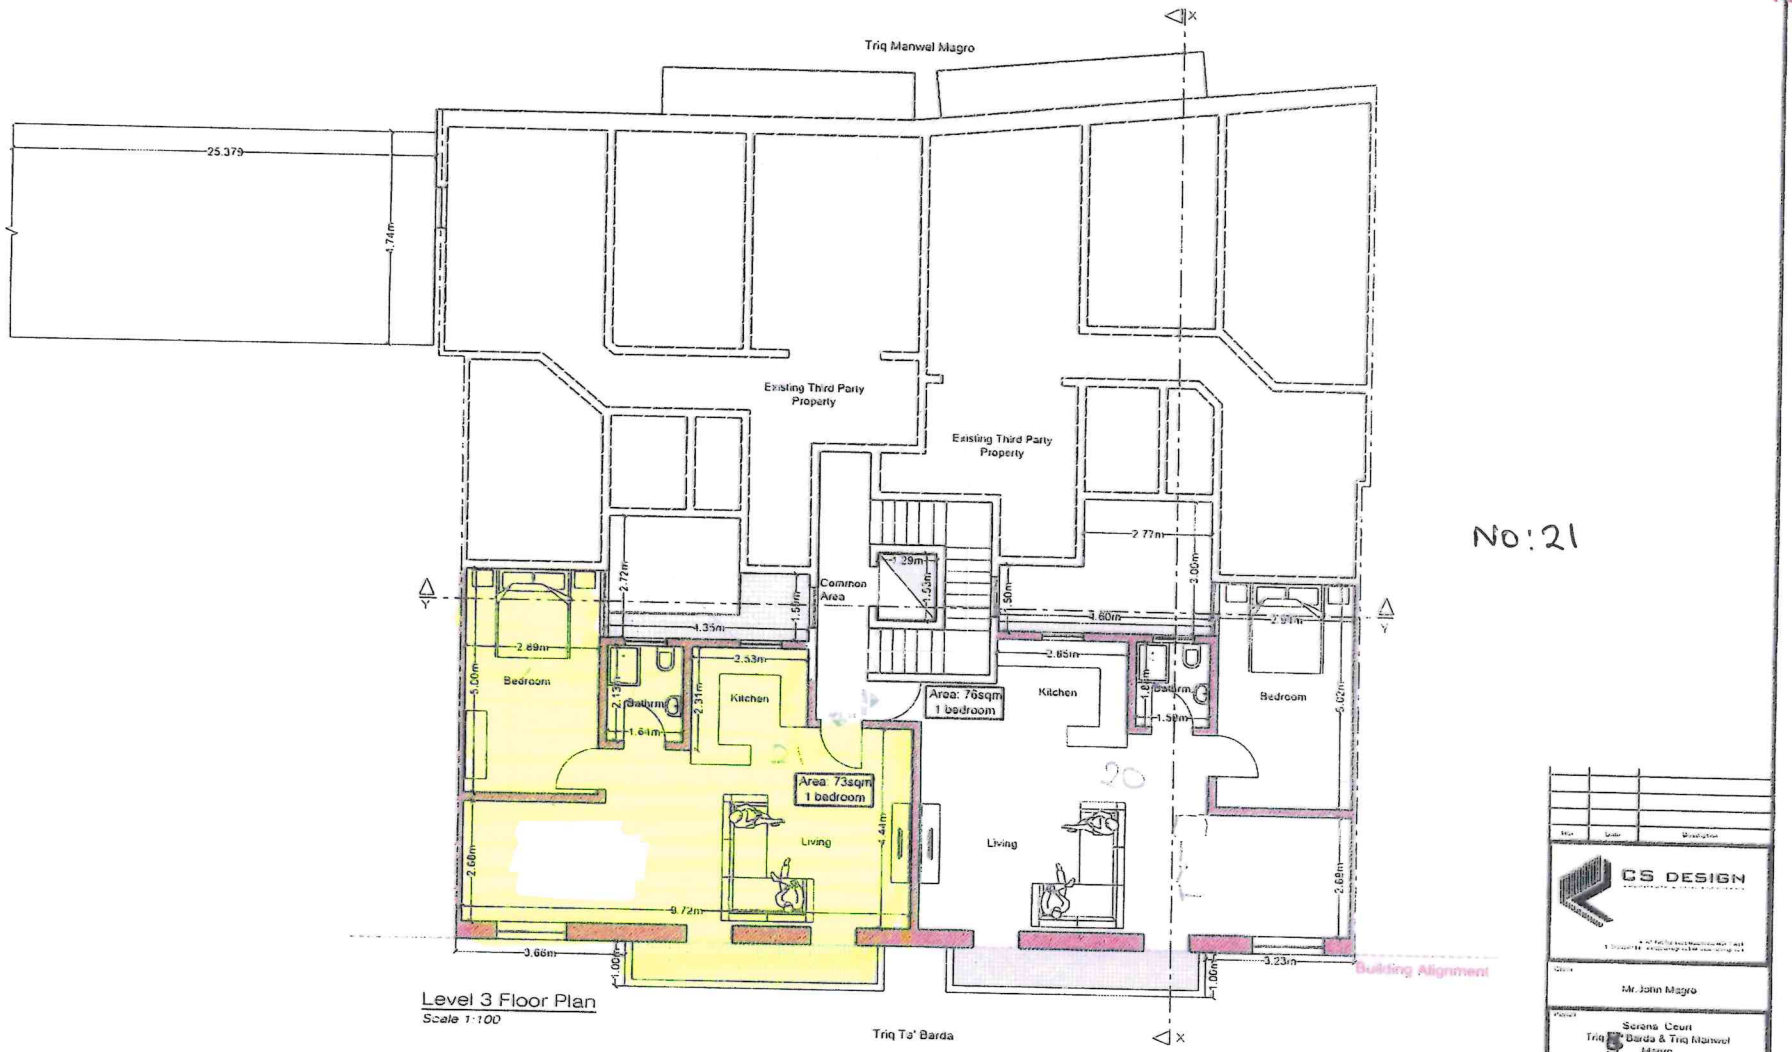
Triq Manwel Magro
25.379
4.74m
Existing Third Party Property
Existing Third Party Property
Common Area
2.72m
1.5m
4.35m
2.77m
1.29m
1.53m
1.50m
3.60m
3.00m
2.89m
Bedroom
5.00m
2.53m
2.13m
Bathrm
2.31m
Kitchen
1.64m
Area: 73sqm
1 bedroom
Area: 76sqm
1 bedroom
Kitchen
2.85m
1.8m
Bathrm
1.58m
Bedroom
5.02m
2.68m
Living
4.41m
Living
9.72m
3.66m
1.00m
3.23m
1.00m
Building Alignment
Triq Ta' Barda
No:21
Level 3 Floor Plan
Scale 1:100
Site Area = 369Sq.M.
CS DESIGN
Mr. John Magro
Serena Court
Triq Ta' Barda & Triq Manwel Magro
Proposed Floor Plans
Level 3
001